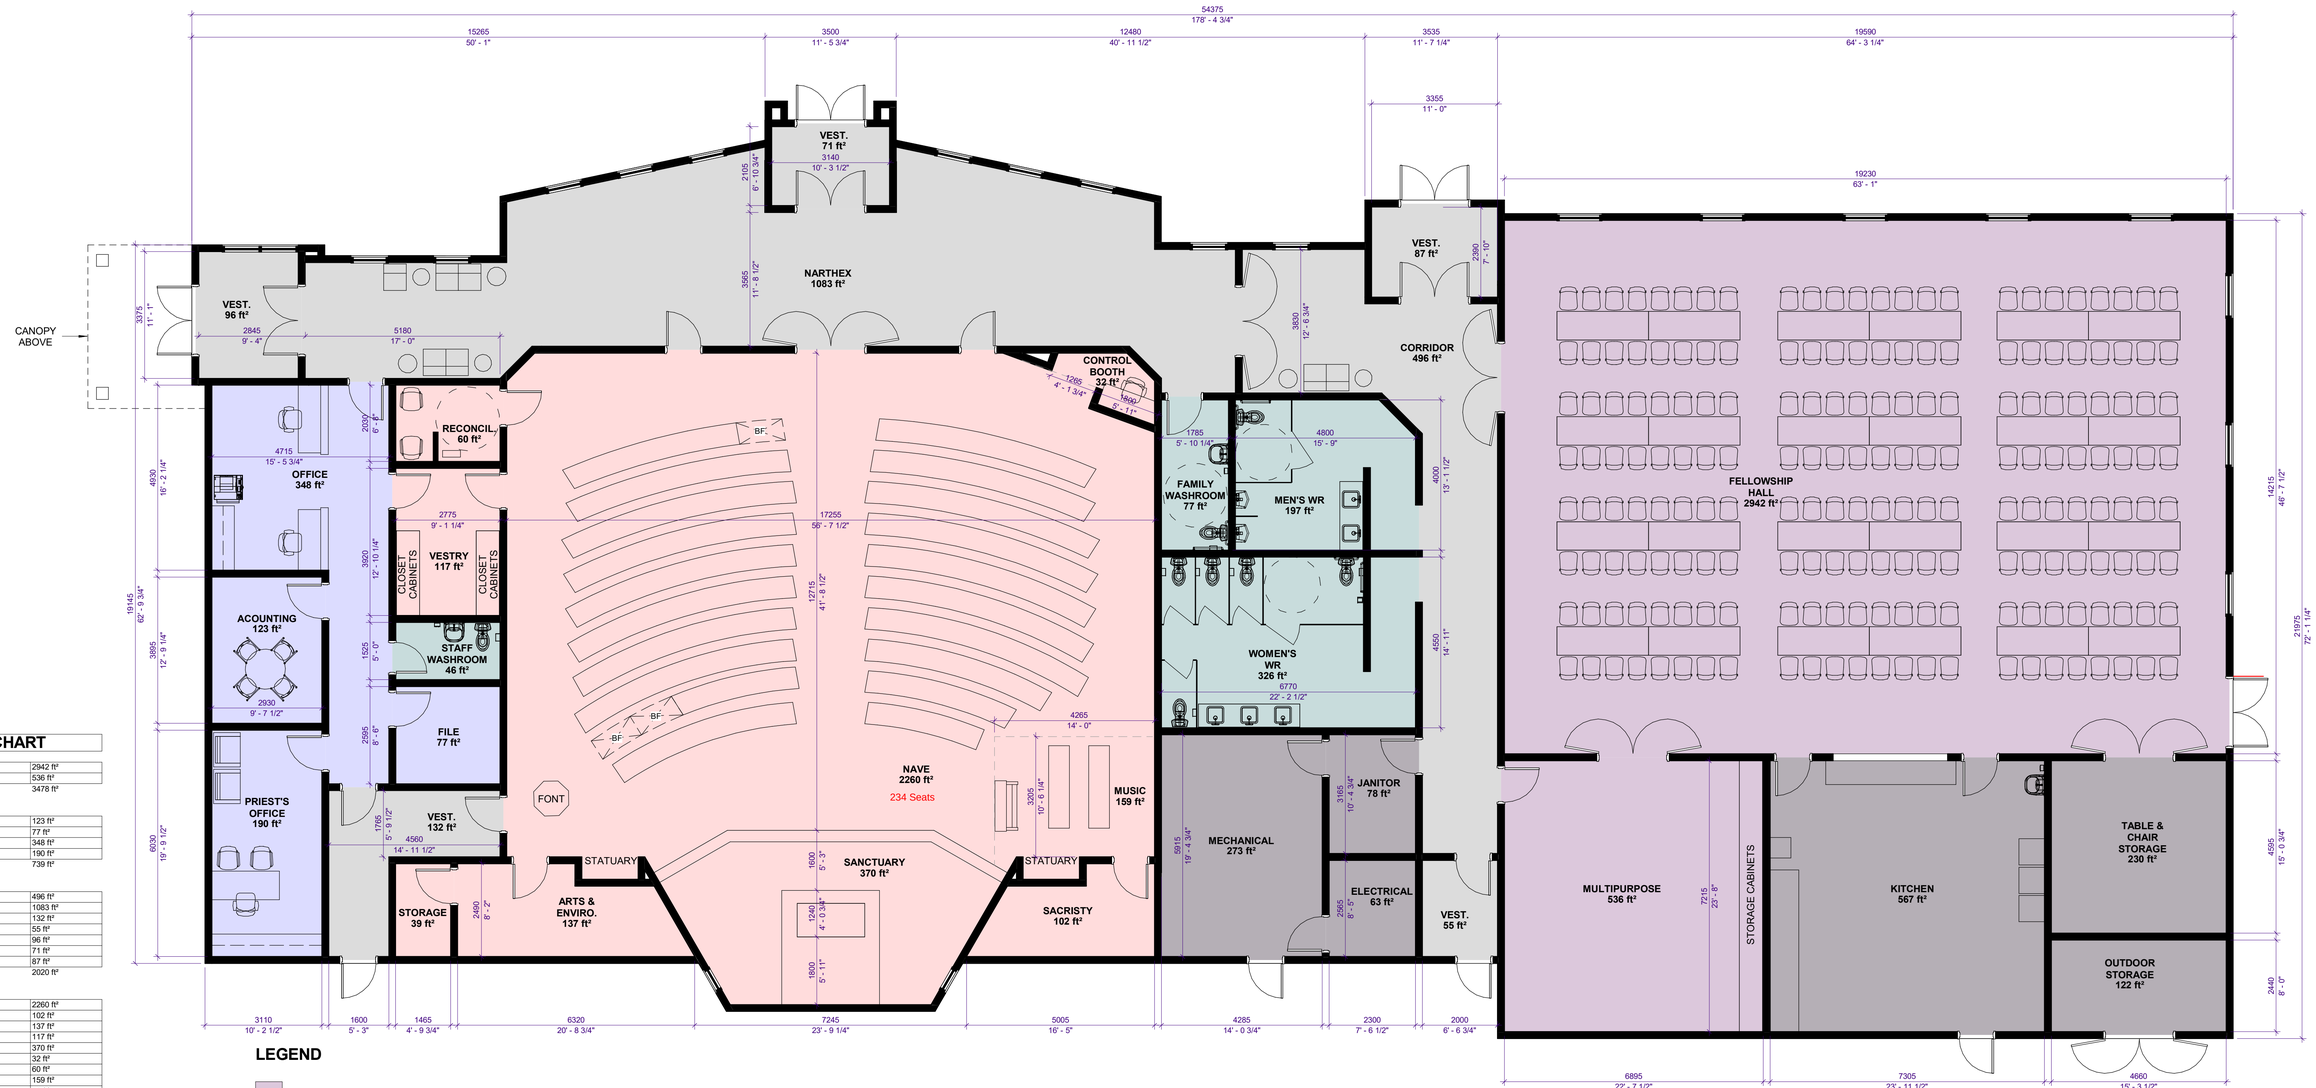

AREA CHART

ACTIVITY	
FELLOWSHIP HALL	2942 ft²
MULTIPURPOSE	536 ft²
	3478 ft²

ADMINISTRATION	
ACOUNTING	123 ft²
FILE	77 ft²
OFFICE	348 ft²
PRIEST'S OFFICE	190 ft²
	739 ft²

CIRCULATION	
CORRIDOR	496 ft²
NARTHEX	1083 ft²
VEST.	132 ft²
VEST.	55 ft²
VEST.	96 ft²
VEST.	71 ft²
VEST.	87 ft²
	2020 ft²

SANCTUARY	
NAVE	2260 ft²
SACRISTY	102 ft²
ARTS & ENVIRO.	137 ft²
VESTRY	117 ft²
SANCTUARY	370 ft²
CONTROL BOOTH	32 ft²
RECONCIL.	60 ft²
MUSIC	159 ft²
STORAGE	39 ft²
	3275 ft²

SUPPORT SERVICES	
MECHANICAL	273 ft²
ELECTRICAL	63 ft²
OUTDOOR STORAGE	122 ft²
JANITOR	78 ft²
KITCHEN	567 ft²
TABLE & CHAIR STORAGE	230 ft²
	1335 ft²

WASHROOM	
MEN'S WR	197 ft²
WOMEN'S WR	326 ft²
STAFF WASHROOM	46 ft²
FAMILY WASHROOM	77 ft²
	645 ft²
	11492 ft²

LEGEND

- ACTIVITY
- ADMINISTRATION
- CIRCULATION
- SANCTUARY
- SUPPORT SERVICES
- WASHROOM

0m 1m 2.5m 5m 10m

0'-0" 2'-0" 5'-0" 10'-0" 20'-0" 30'-0"

ACI ARCHITECTURE INC

CONCEPTUAL FLOOR PLAN

St-Augustine Catholic Church

DATE: 25/10/07

SCALE: 1 : 75

PROJECT #: 25058

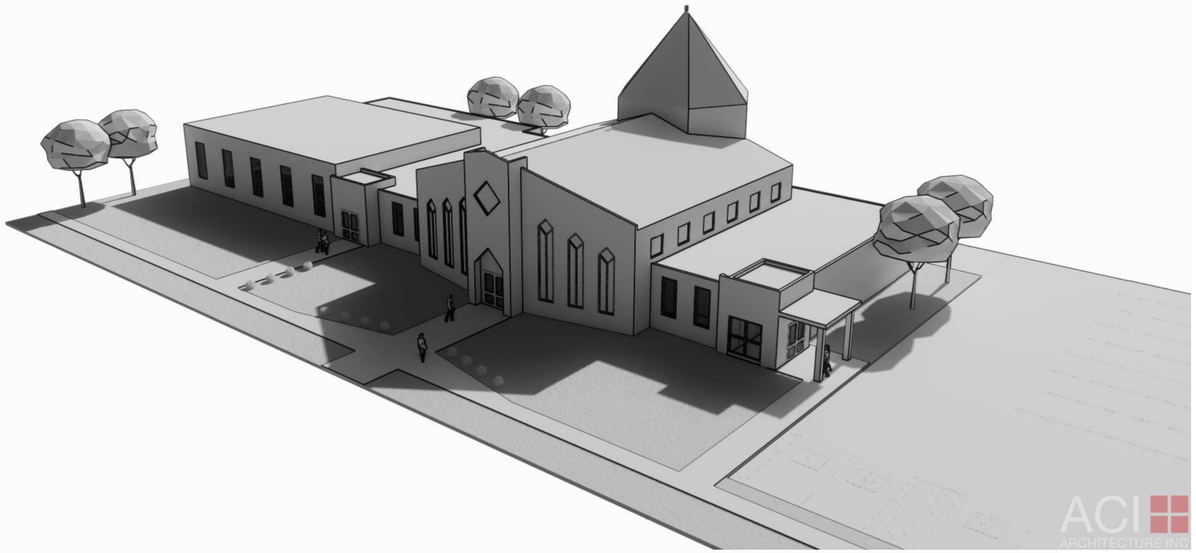

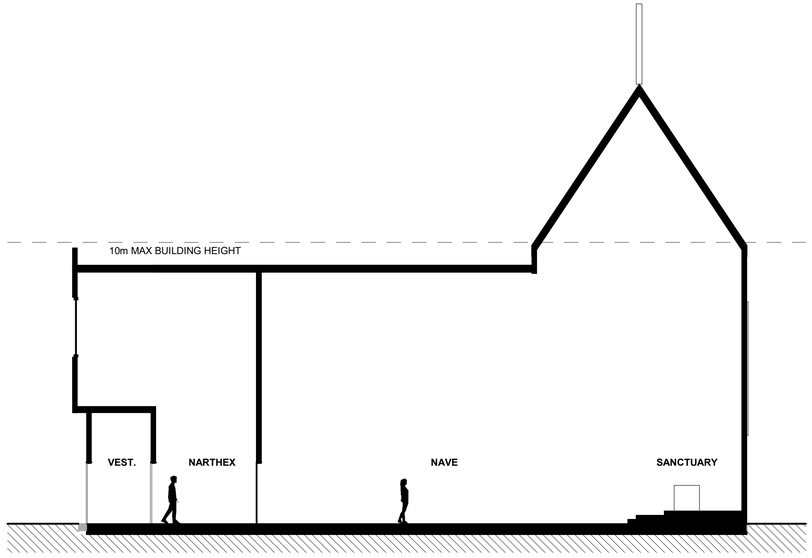

SECTION A

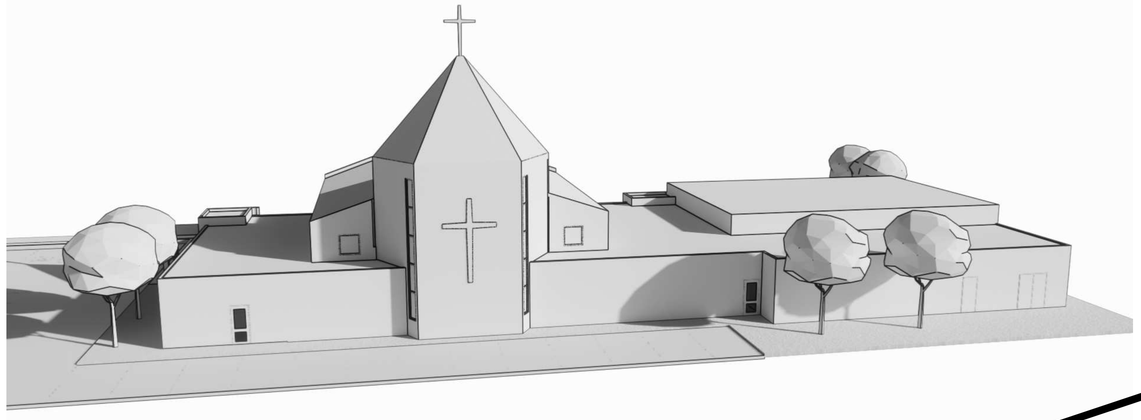

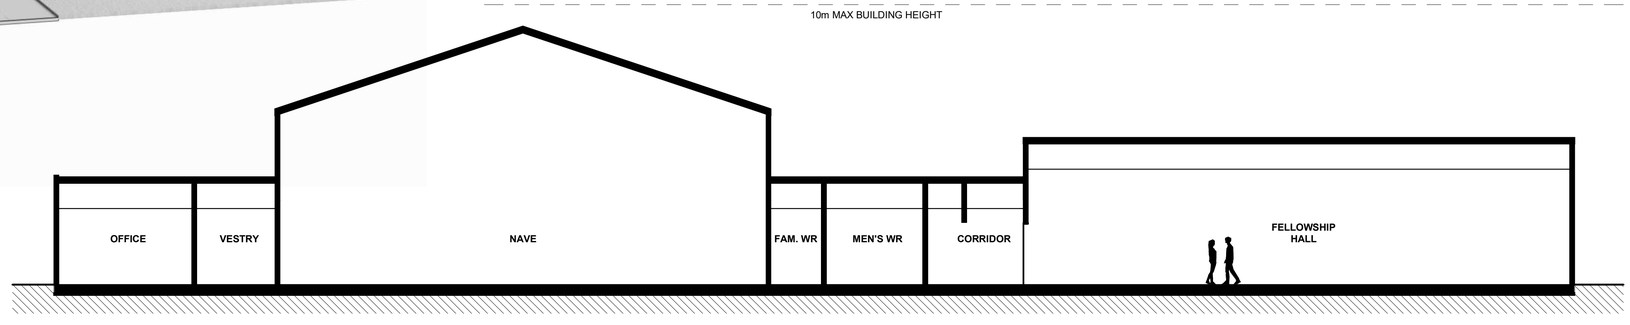

SECTION B

ACI
ARCHITECTURE INC

MASSING OPTION 5

St-Augustine Catholic Church

DATE: 25/10/07
SCALE: 1 : 100
PROJECT #: 25058